
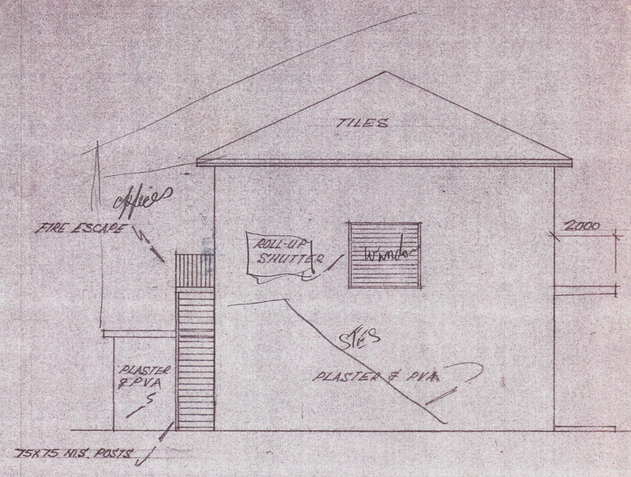


EAST ELEVATION

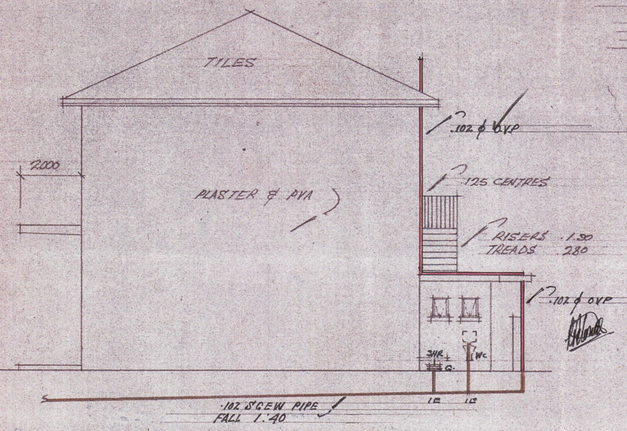


WEST ELEVATION

NOTE


HYDRO NAIL TRUSSES TO BE USED. IF NOT TIE BEAMS MUST BE 220 X 38

ROOF NOTES

TILES ON 38X38 BATTENS ON 150X38 HYDRO-NAIL TRUSS MEMBERS AT 680 CENTRES AT 25° PITCH. BARGEEL TO BE PROVIDED DPC TO BE PROVIDED UNDER ALL RIDGES. GUTTERS. DOWNPIPES & FACIA BOARDS FITTED

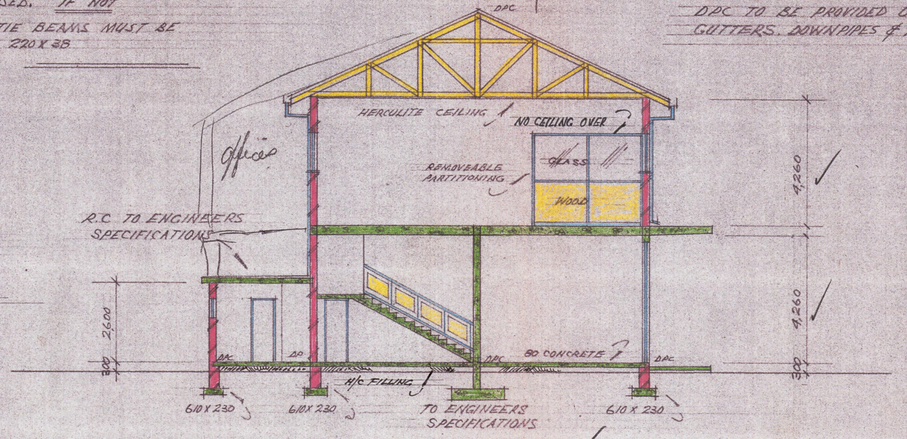

SECTION A-A

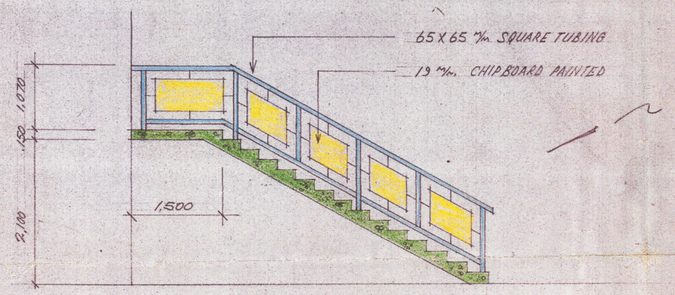

SECTION THROUGH STAIRS

NOTE

STAIRS

1. FIRST & SECOND FLIGHTS IDENTICAL
2. RISERS = 150 M/m
3. TREADS = 280 M/m
4. WIDTH OF STAIRS = 1,500
5. R.C. TO ENGINEERS SPECIFICATION


FIRE ESCAPE

1. RISERS = 190 M/m
2. TREADS = 280 M/m
3. WIDTH = 1,200
4. BALUSTER = 1,070 HIGH
5. UPRIGHTS = 125 CENTRES
6. TO BE CONSTRUCTED OF 63S M.S


WINDOW SCHEDULE

NE 1	NE 4	SS 53	SS52
REQ 6 SIZE 533 X 654	REQ 1 SIZE 654 X 1,511	REQ 14 SIZE 1,445 X 1,616	REQ 3 SIZE 578 X 1,616

SCALE 1:50

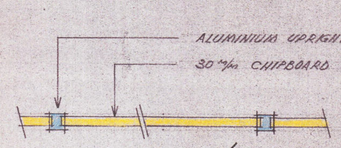


PARTITIONING DETAIL SCALE 1:10

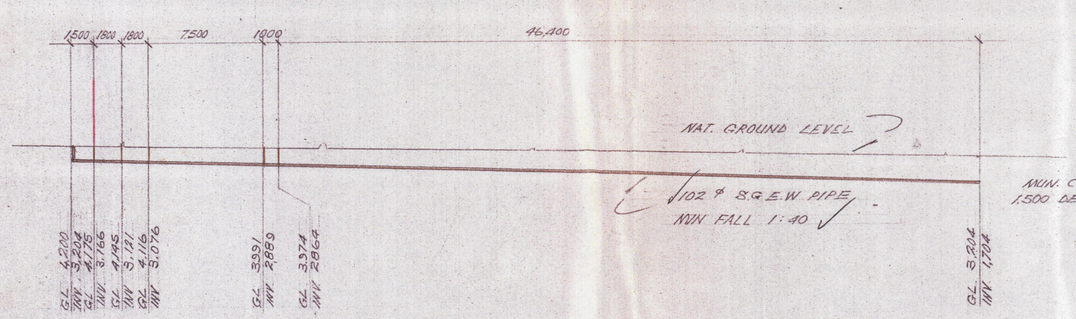

SECTION THROUGH DRAIN

SCALE 1:200

CITY COUNCIL OF JOHANNESBURG
ELECTRICITY DEPARTMENT
LOW VOLTAGE SUPPLY
PLAN CERTIFIED IN ORDER SUBJECT TO THE PROVISO THAT THE DEMAND FOR ELECTRIC POWER WILL NOT EXCEED 56 K.V.A.
A.E. (P) R. GROVE
W. BARNARD CEE
DATE 22.2.82

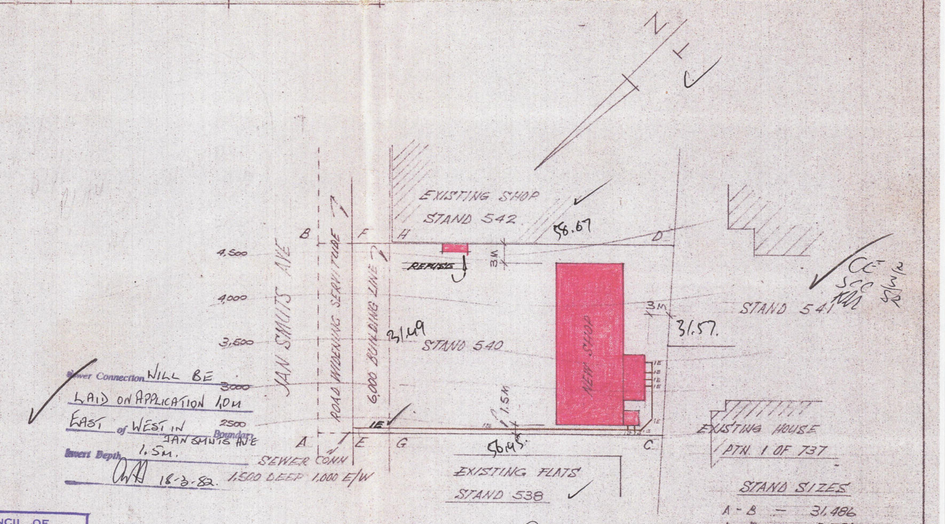

SITE PLAN @ 1982.03.03

SCALE 1:500

STAND SIZES

A - B	=	31,486
A - E	=	5,751
B - F	=	5,932
A - C	=	56,427
B - D	=	58,647
C - D	=	31,558
C - G	=	44,676
D - H	=	46,836
E - G	=	6,000
F - H	=	6,299
A - G	=	11,751
B - H	=	11,751

PROPOSED NEW HARDWARE SHOP & STORE ROOM ON STAND 540 CRAIGHALL PARK FOR MESSRS LITTLE CHICFORD INVESTMENTS (Pty) LTD	SIGNATURE Geofroe PP LITTLE CHICFORD INVESTMENTS	DATE 20/2/82	SCALE 1:50 1:100 1:500	DWG Nº 80/124 SHEET 2	DRAWN BY P.C. PRETORIUS 793-4407 AFT. 6.00 P.M.